
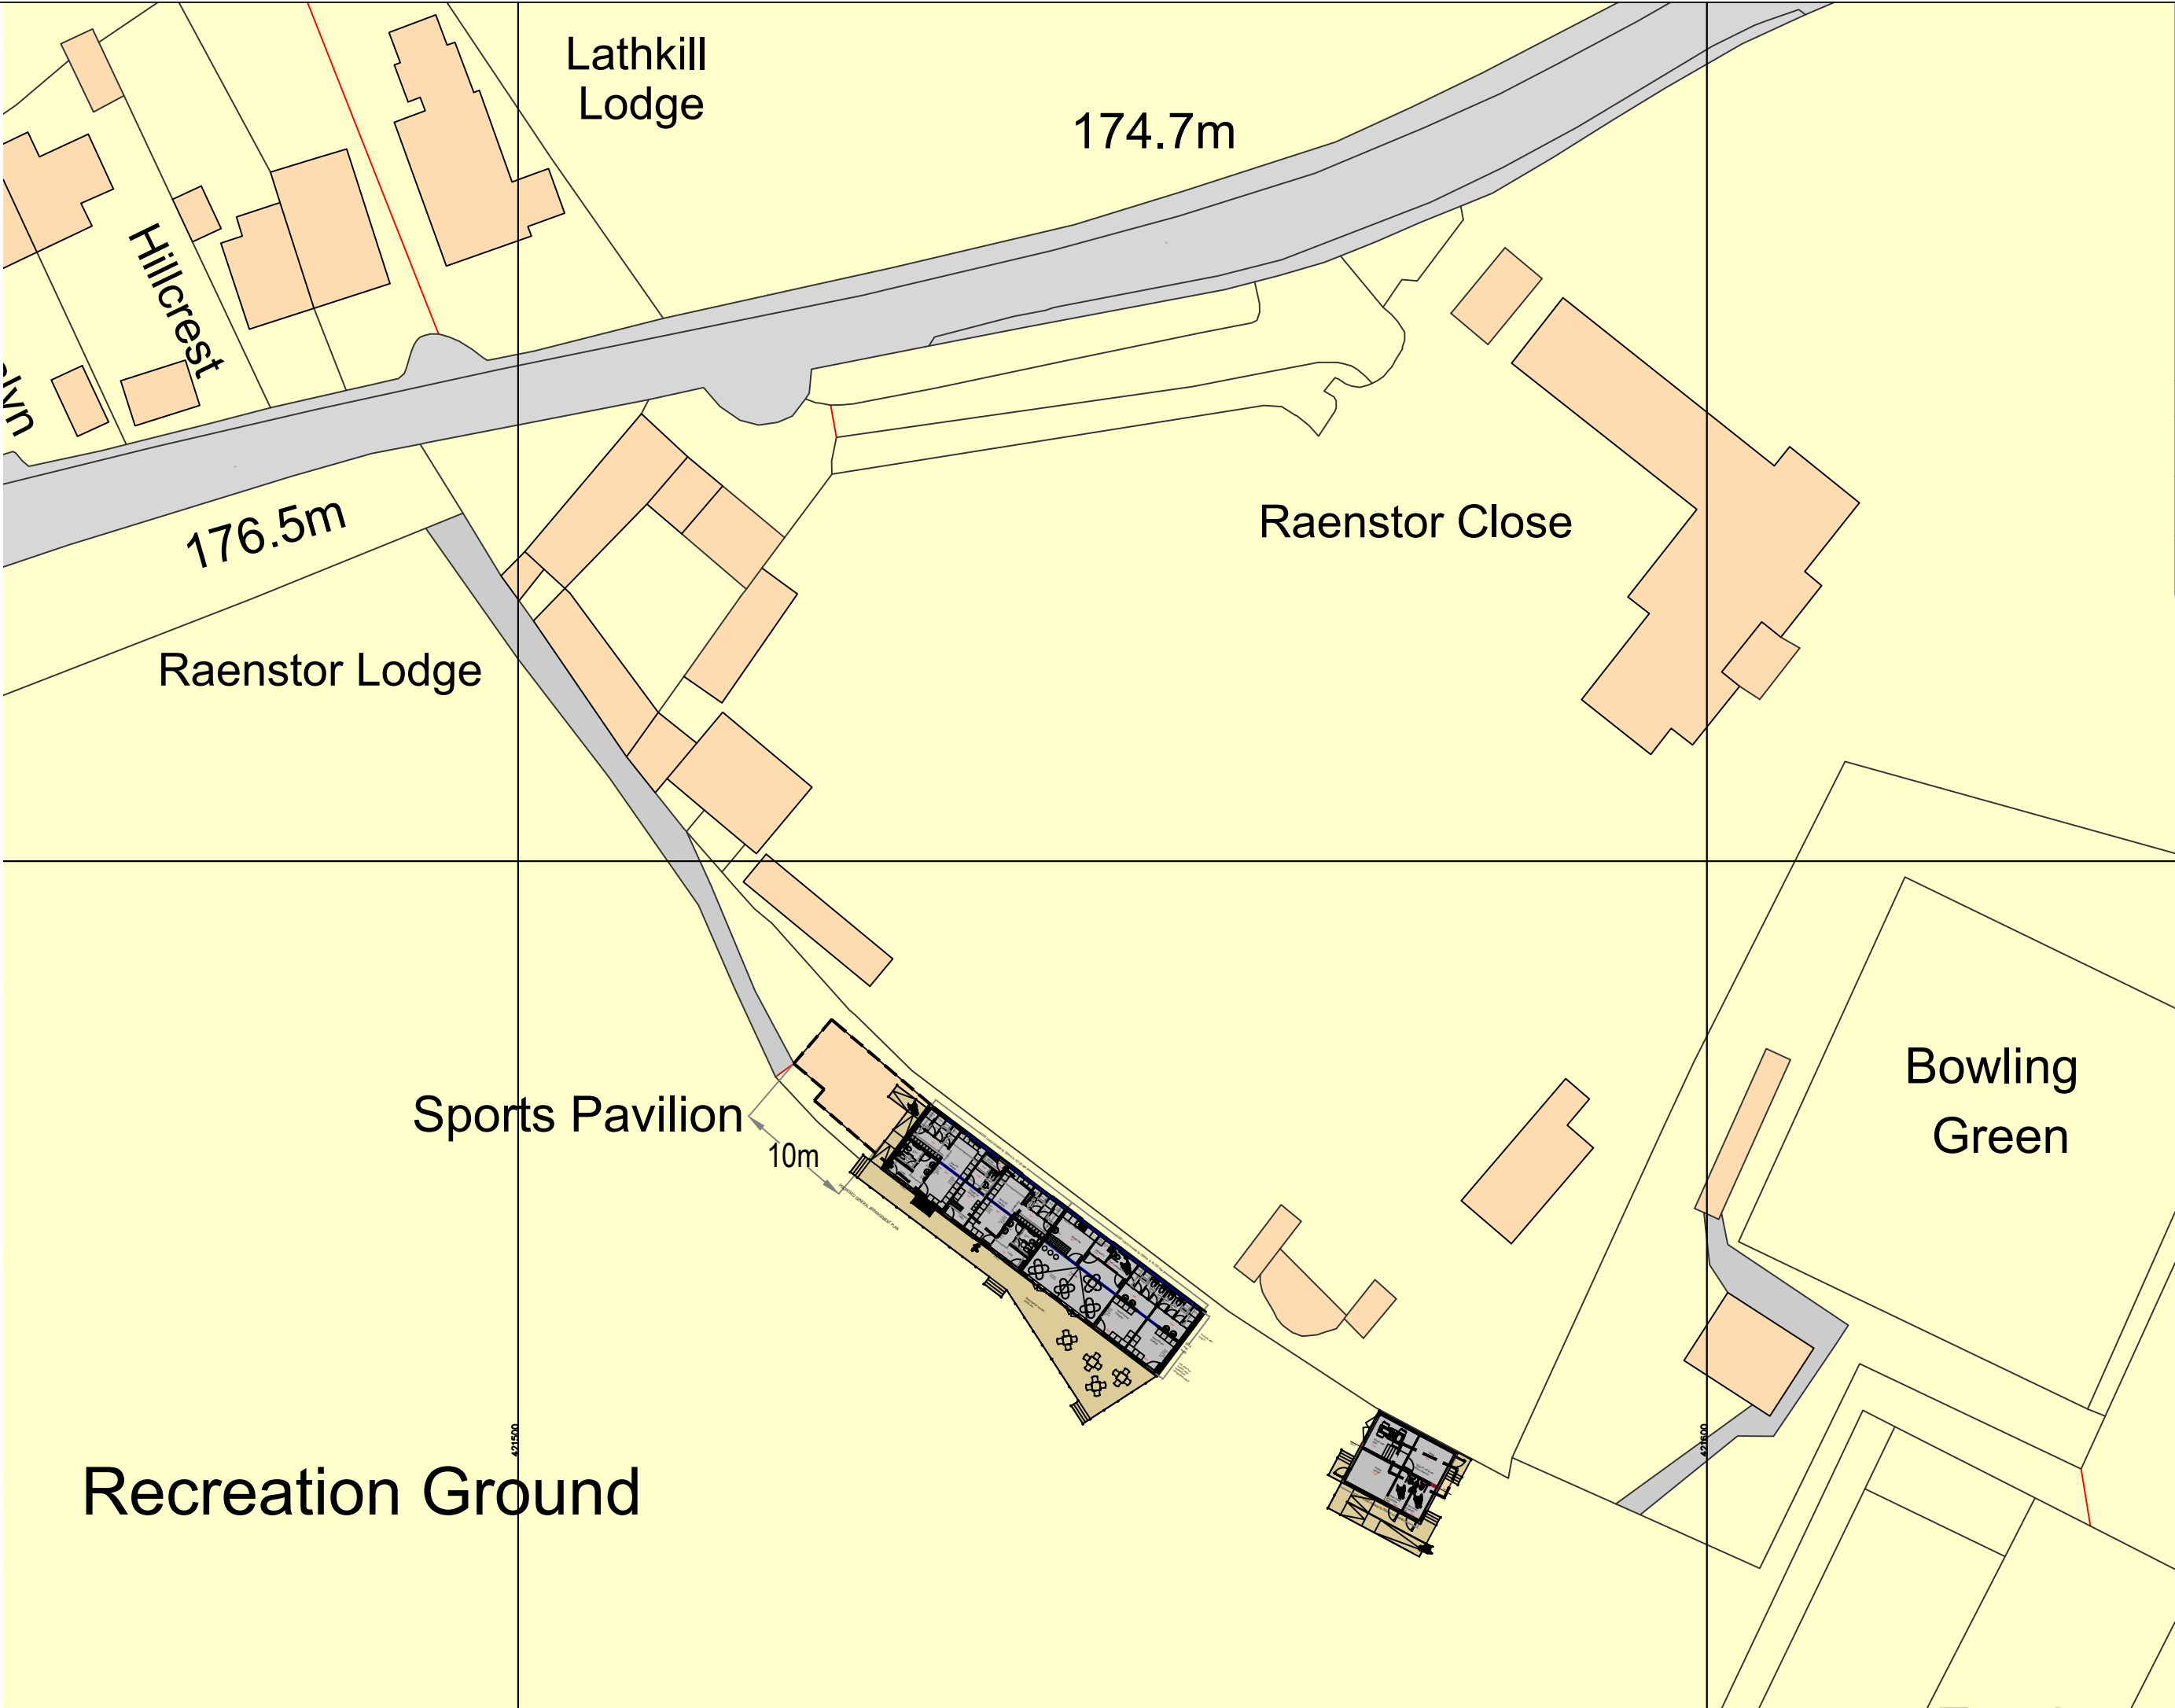


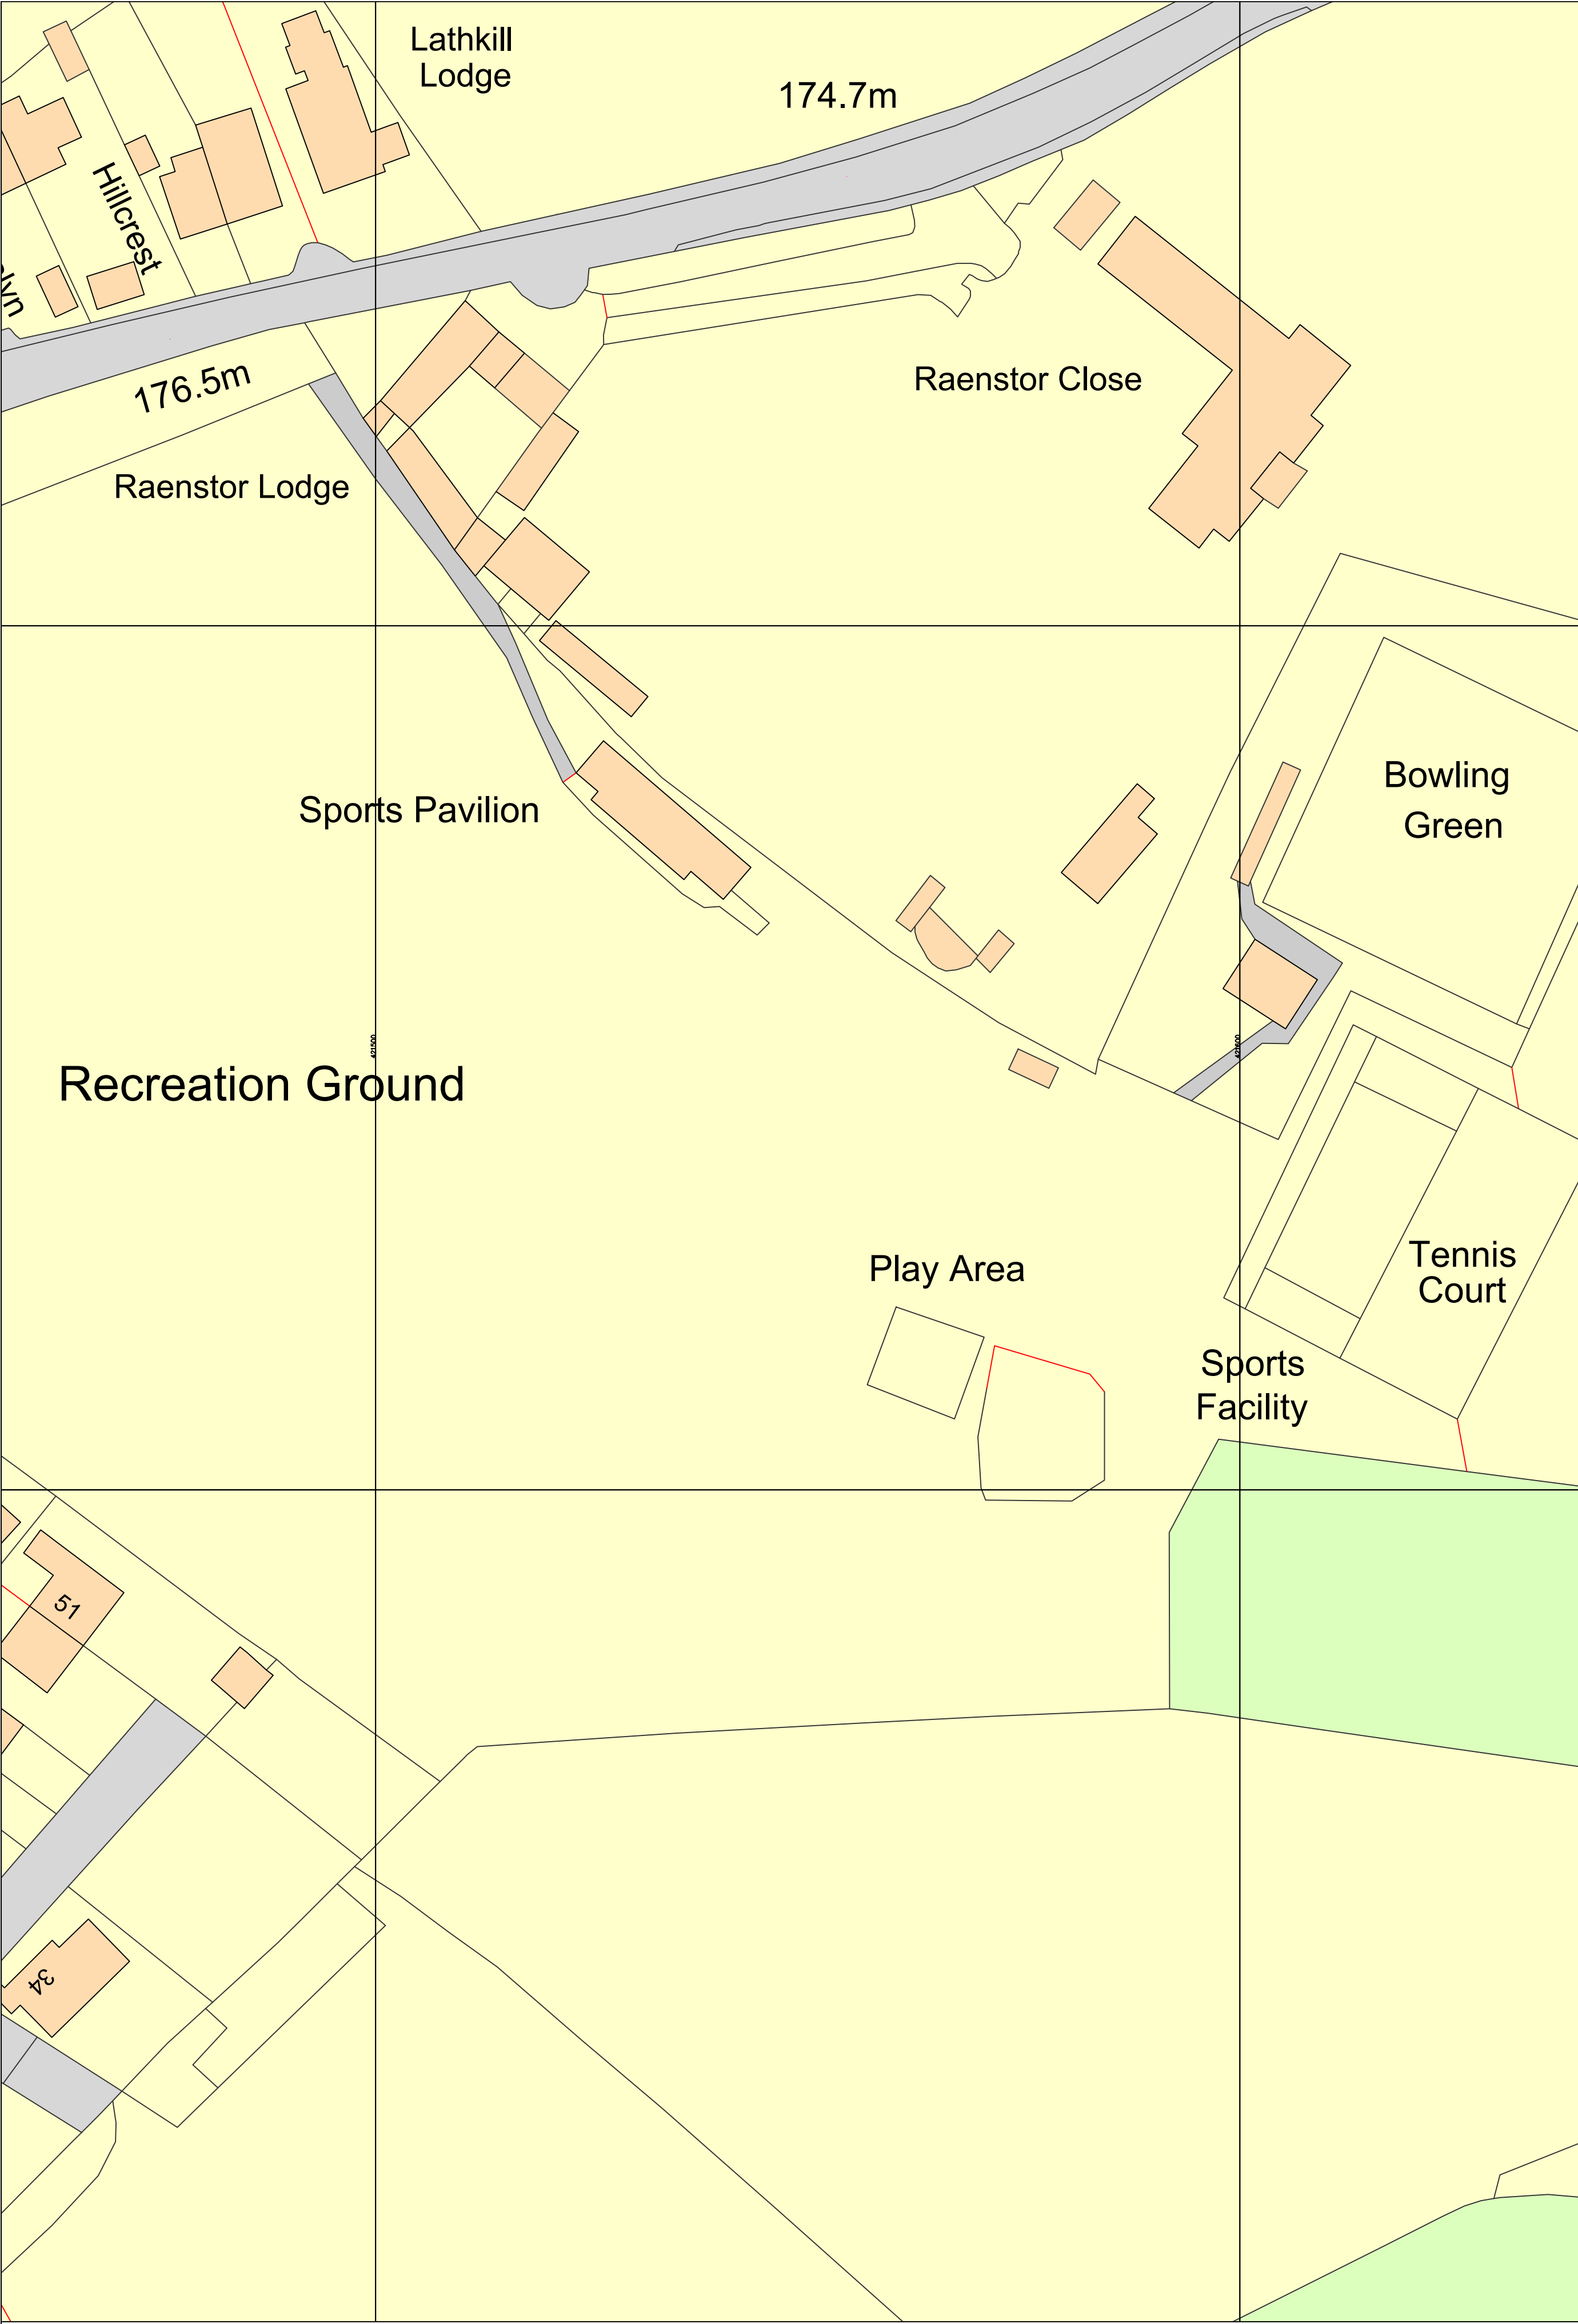

GENERAL DRAWING NOTES		
1. This design and drawing and any related specification are the COPYRIGHT of Pinelog Ltd. and may not be reproduced in drawing or built form without Pinelog Ltd's express permission.		
2. Pinelog Ltd. reserve the right to alter any item or specification shown on this drawing to accord with the latest details and regulations.		
3. This drawing should not be scaled, only figured dimensions are to be worked to, and all dimensions should be checked on site prior to work commencing.		
4. The drawings are in metric scale.		
5. Report any discrepancies to Pinelog immediately.		
6. All drawings are to be read in conjunction with any other relevant drawings.		
Revision	Description	Date
A	Main building moved 10m/ away from football pitch & ancillary store building altered to reflect comments	02.06.26

Project		
Youlgrave Sports Pavilion		
Client		
Youlgrave Parish Council		
Title		
Existing & Proposed Site Plan		
Scale	Date	Drawn
1:500/ 1:200	May 2026	PF
Job No	Drawing No	Revision
PT-	SK02	A