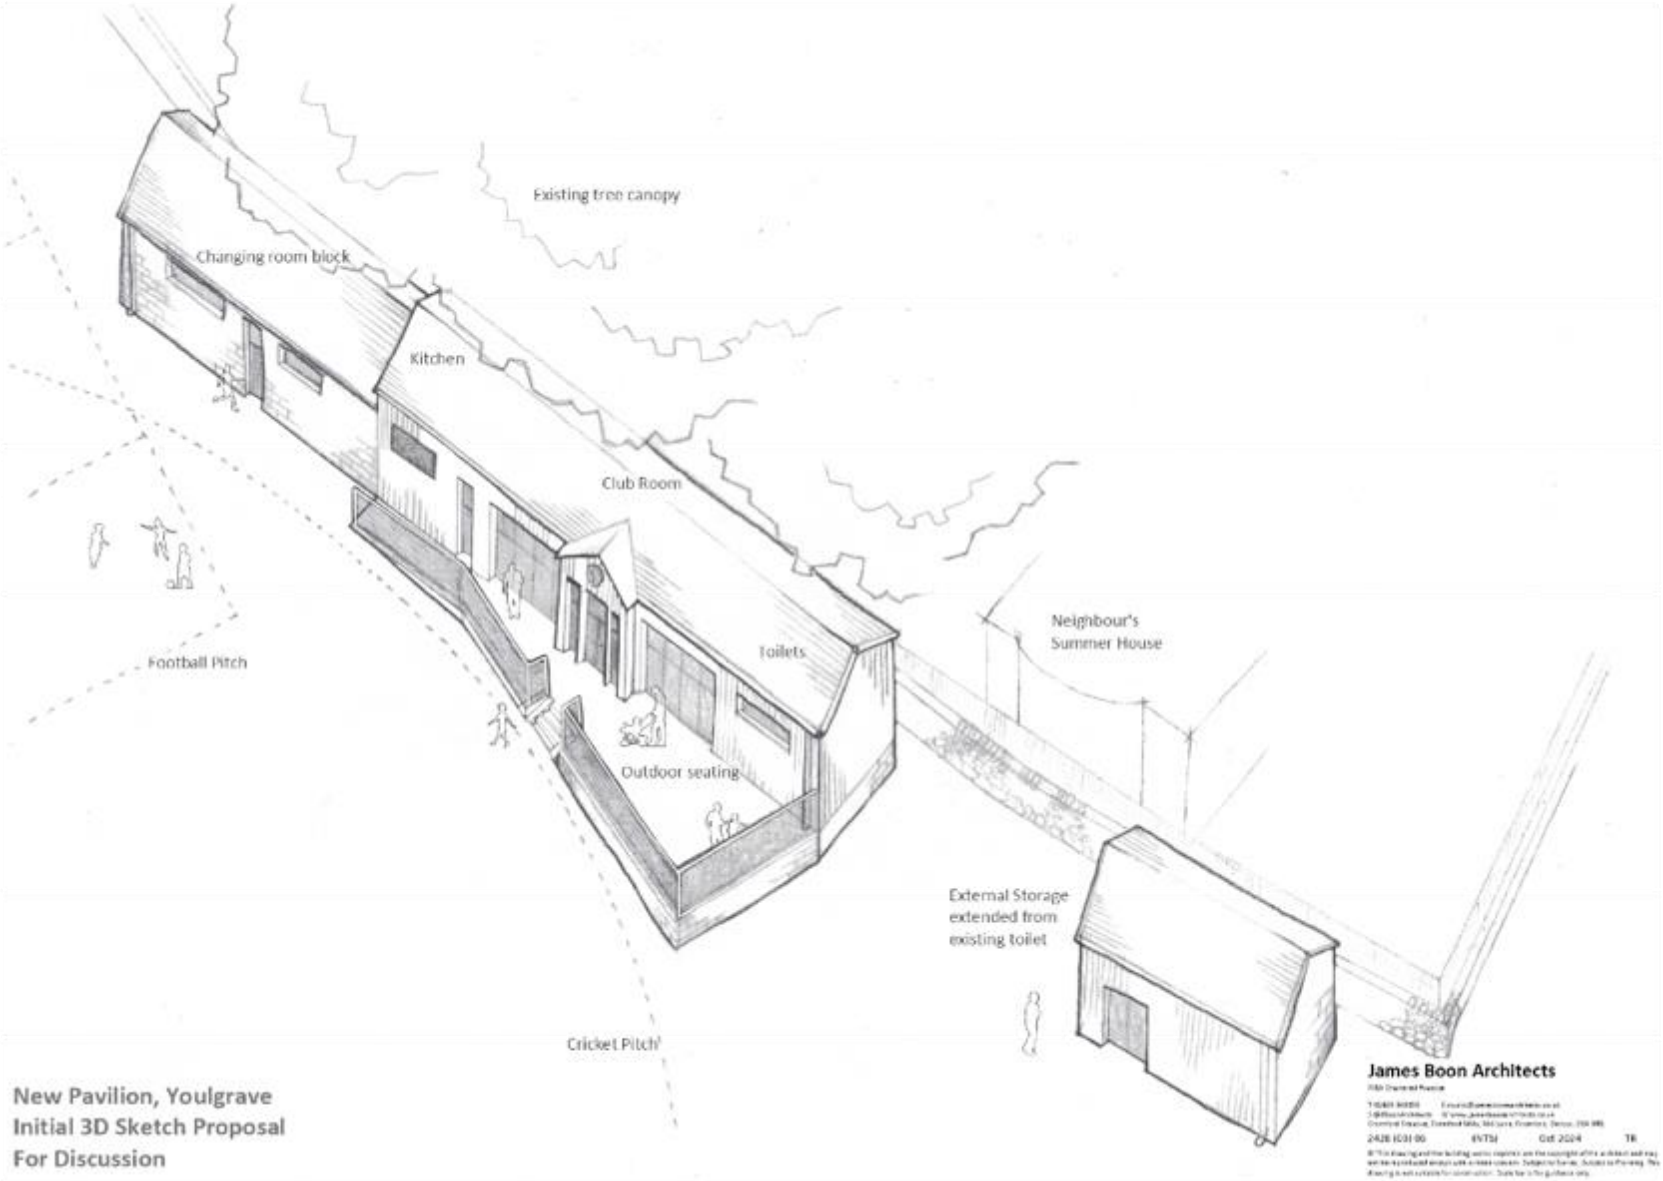

New Pavilion, Youlgrave
Initial 3D Sketch Proposal
For Discussion

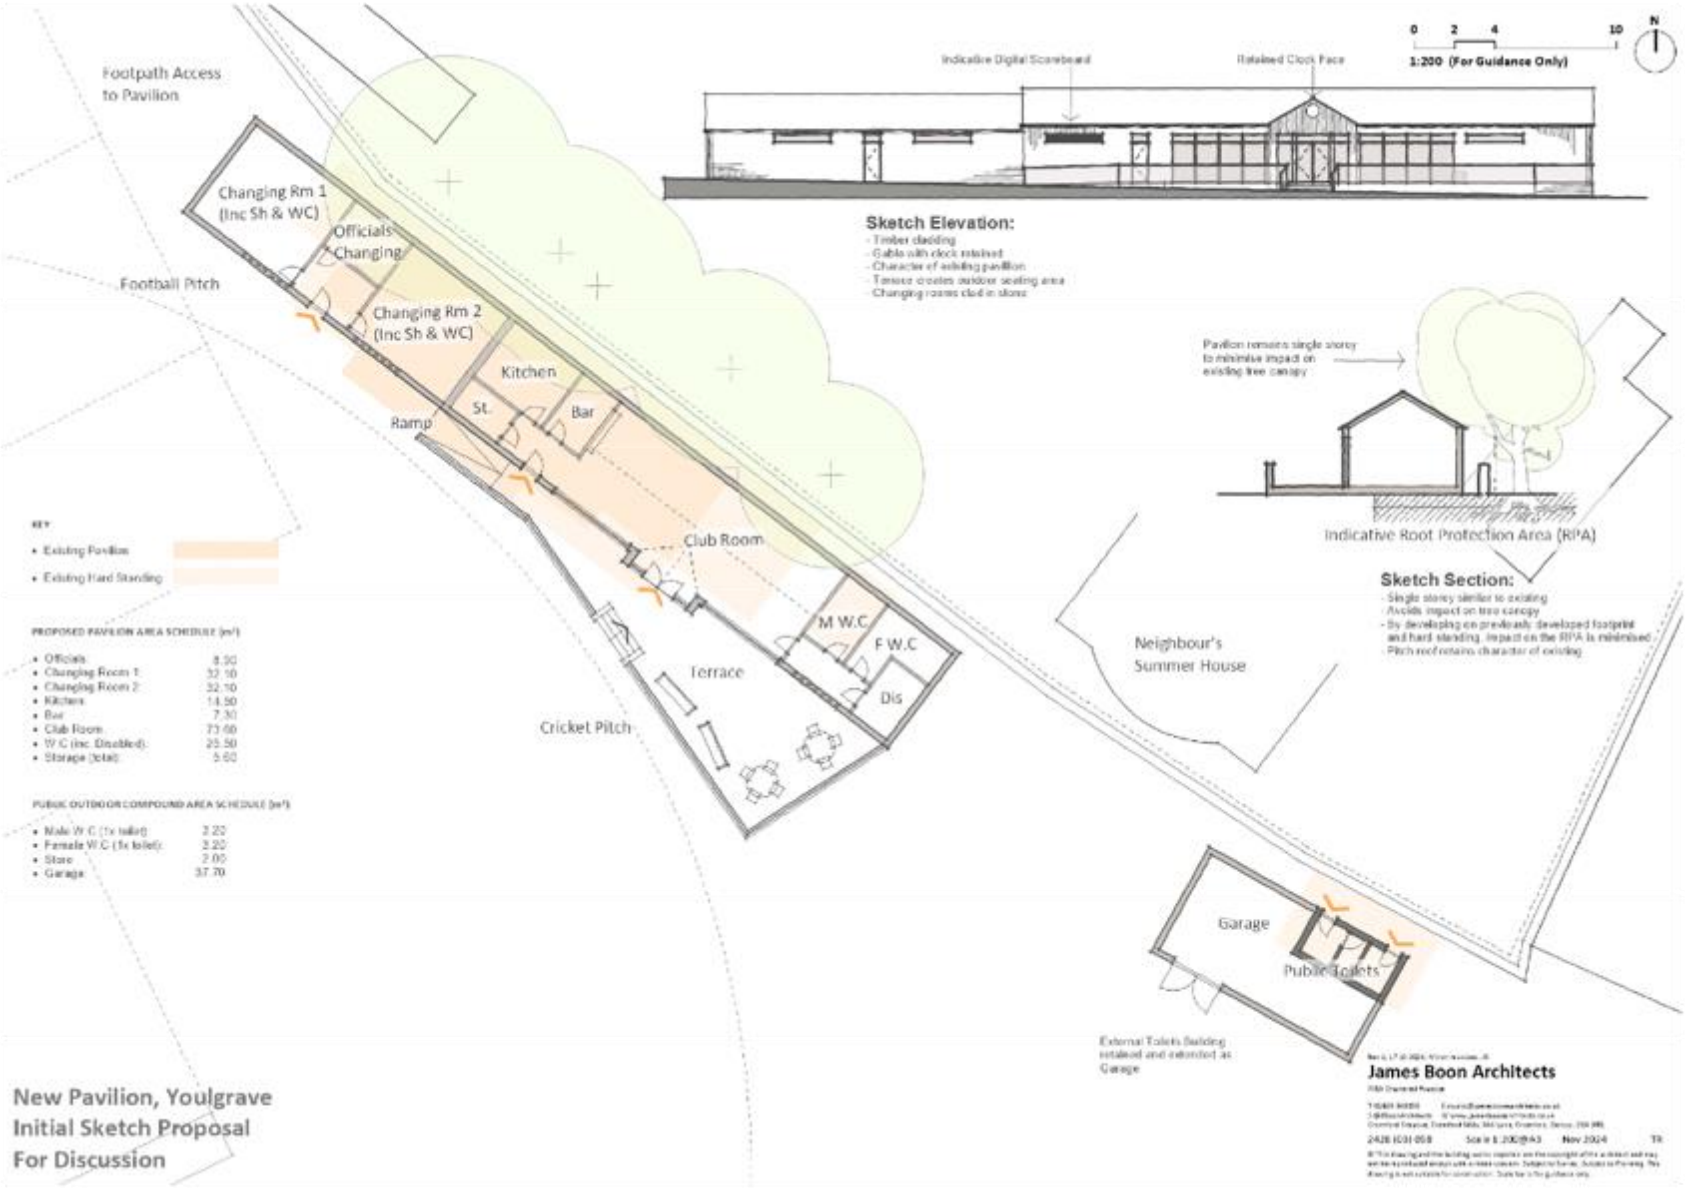
Footpath Access to Pavilion
Changing Rm 1 (Inc Sh & WC)
Officials Changing
Changing Rm 2 (Inc Sh & WC)
Kitchen
St.
Bar
Ramp
Club Room
M W.C
F W.C
Dis
Terrace
Cricket Pitch
Football Pitch
Neighbour's Summer House
Garage
Public Toilets
External Toilets building retained and extended as Garage
Indicative Digital Scoreboard
Retained Clock Face
0 2 4 10
1:200 (For Guidance Only)
N
Sketch Elevation:
- Timber cladding
- Gable with clock retained
- Character of existing pavilion
- Terrace creates outdoor seating area
- Changing rooms clad in stone
Pavilion remains single storey to minimise impact on existing tree canopy
Indicative Root Protection Area (RPA)
Sketch Section:
- Single storey similar to existing
- Avoids impact on tree canopy
- By developing on previously developed footprint and hard standing, impact on the RPA is minimised
- Pitch roof retains character of existing
KEY
• Existing Pavilion
• Existing Hard Standing
PROPOSED PAVILION AREA SCHEDULE (m²)
• Officials 8.30
• Changing Room 1 32.10
• Changing Room 2 32.10
• Kitchen 14.50
• Bar 7.30
• Club Room 73.00
• W C (inc. Disabled) 25.50
• Storage (total) 5.60
PUBLIC OUTDOOR COMPOUND AREA SCHEDULE (m²)
• Male W C (1x toilet) 3.20
• Female W C (1x toilet) 3.20
• Store 2.00
• Garage 37.70
New Pavilion, Youlgrave
Initial Sketch Proposal
For Discussion
James Boon Architects
2428 (03) 050
Scale 1:200@A3
Nov 2024